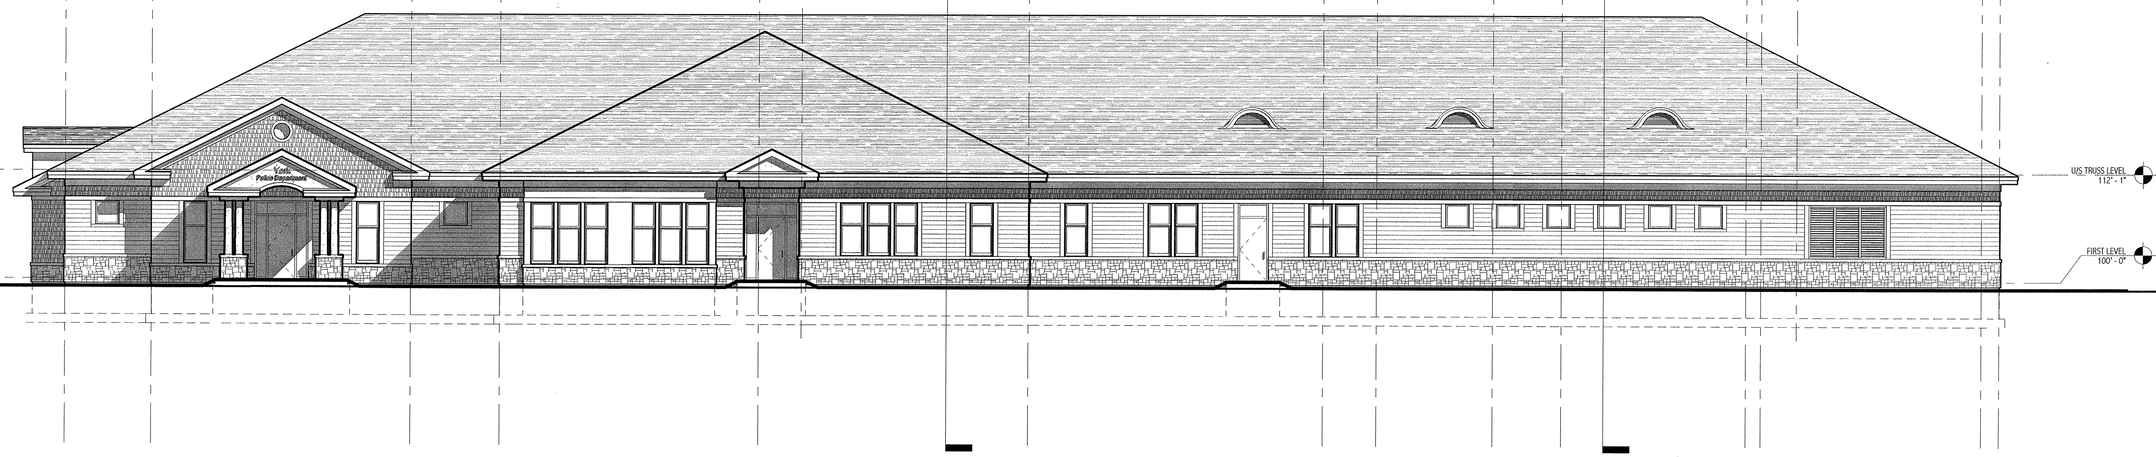

G1 EXTERIOR ELEVATION - SOUTH FACADE
1/8" = 1'-0"

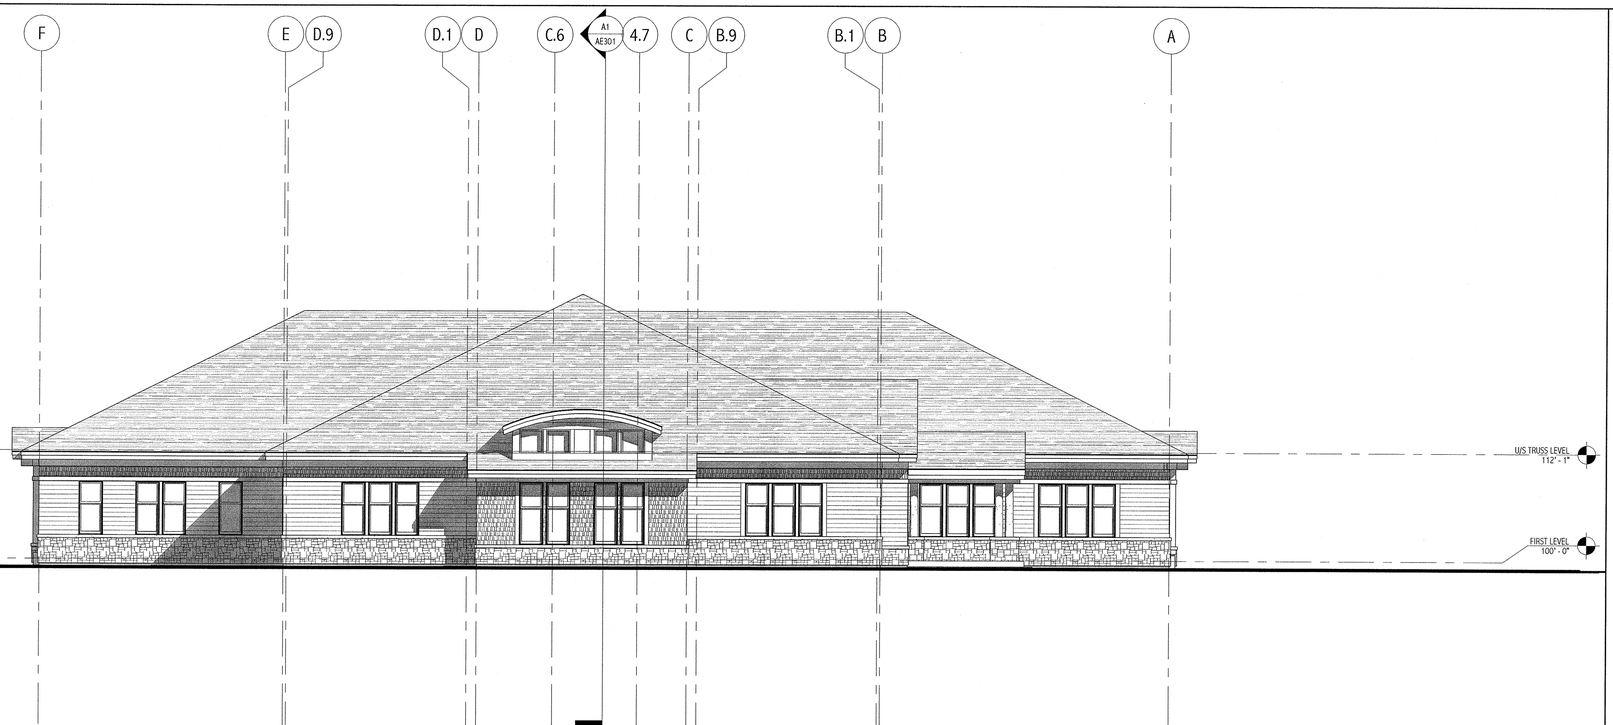

A1 EXTERIOR ELEVATION - WEST FACADE
1/8" = 1'-0"

144 Fore Street/P.O. Box 618
Portland, Maine 04104
tel. (207) 772-3846
fax. (207) 772-1070
www.smrtinc.com

ARCHITECTURE
ENGINEERING
PLANNING
INTERIOR DESIGN
COMMISSIONING

SMRT

PROJECT NORTH
TRUE NORTH

YORK POLICE DEPARTMENT
YORK, MAINE

CURRENT ISSUE STATUS:
ISSUED FOR PERMITTING
12-21-11

REV	DESCRIPTION	DATE

GRAPHIC SCALE:
0" 1"

SCALE:	1/8" = 1'-0"
PROJECT MANAGER:	DRL
K./DRAWN BY:	TCM
A/E OF RECORD:	DRL
PROJECT NO:	06122
DATE:	

SHEET TITLE:
EXTERIOR ELEVATIONS

SHEET No.
AE201

©COPYRIGHT 2008 SMRT INC.