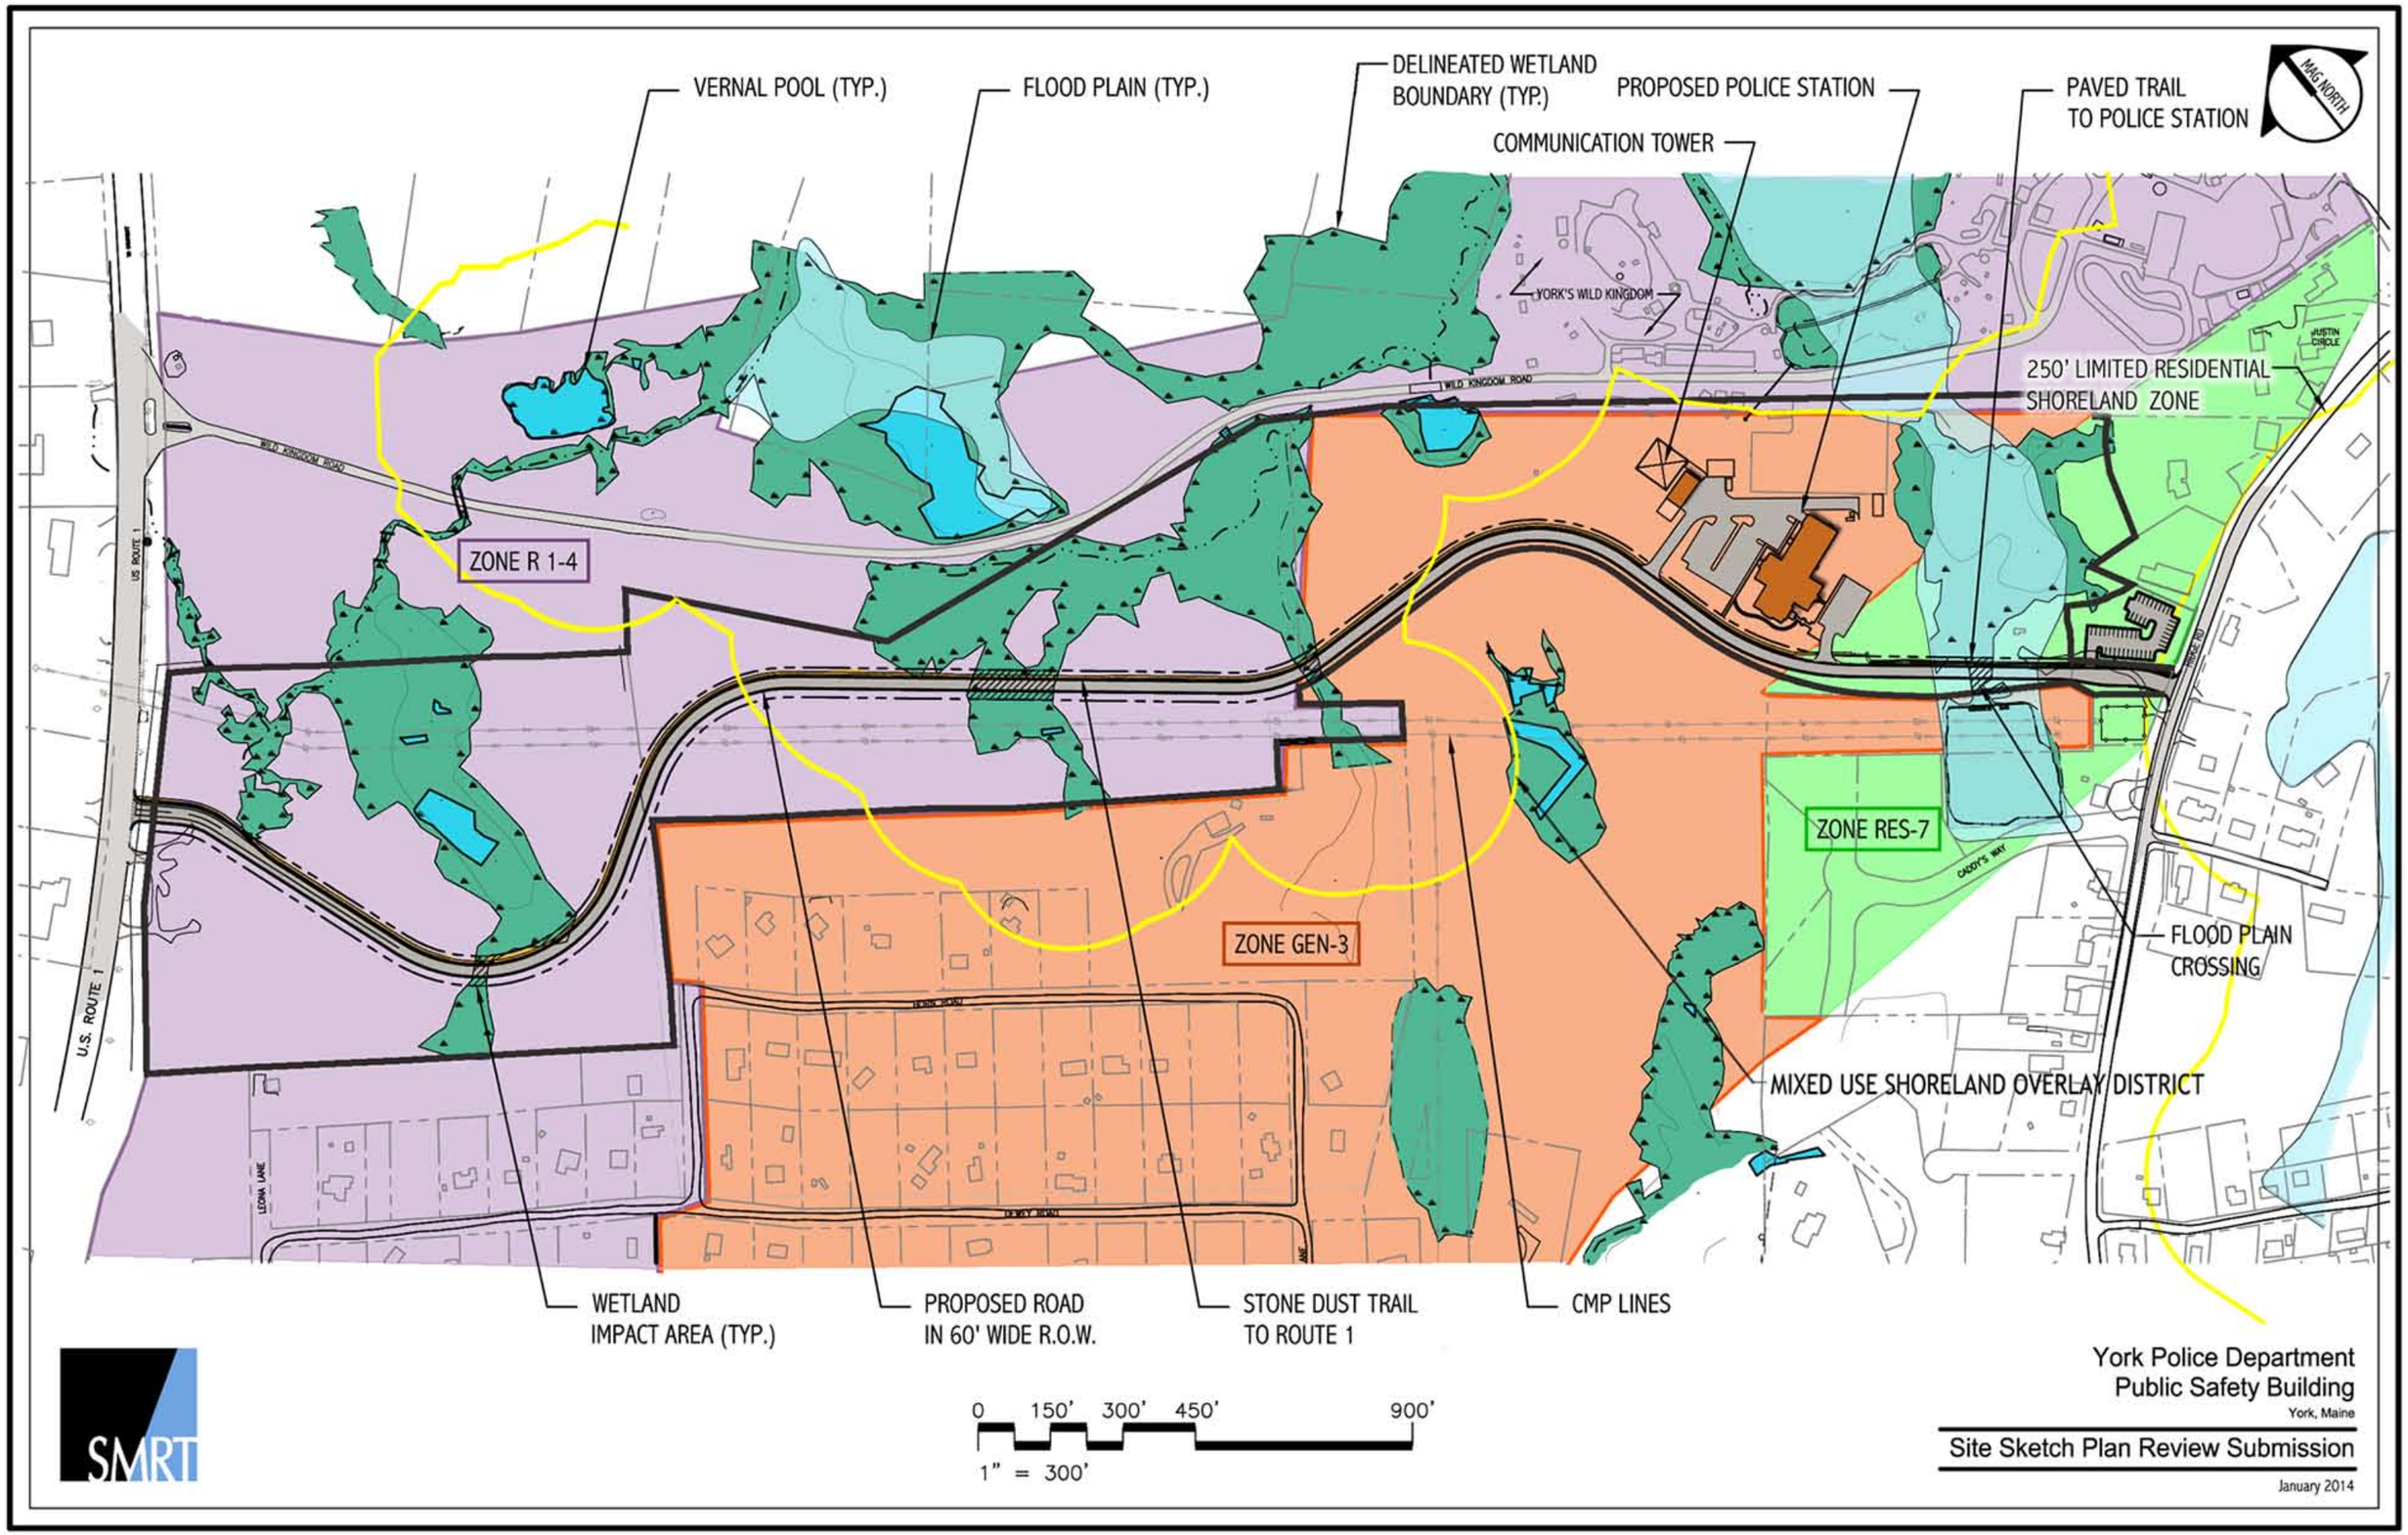
VERNAL POOL (TYP.)
FLOOD PLAIN (TYP.)
DELINEATED WETLAND BOUNDARY (TYP.)
PROPOSED POLICE STATION
COMMUNICATION TOWER
PAVED TRAIL TO POLICE STATION
MAG NORTH
YORK'S WILD KINGDOM
WILD KINGDOM ROAD
250' LIMITED RESIDENTIAL SHORELAND ZONE
ZONE R 1-4
ZONE RES-7
ZONE GEN-3
FLOOD PLAIN CROSSING
MIXED USE SHORELAND OVERLAY DISTRICT
U.S. ROUTE 1
WETLAND IMPACT AREA (TYP.)
PROPOSED ROAD IN 60' WIDE R.O.W.
STONE DUST TRAIL TO ROUTE 1
CMP LINES
0 150' 300' 450' 900'
1" = 300'
SMRT
York Police Department
Public Safety Building
York, Maine
Site Sketch Plan Review Submission
January 2014